SHOP 43
BLOCK 3
TRIQ SAN TUMAS
FLORIANA

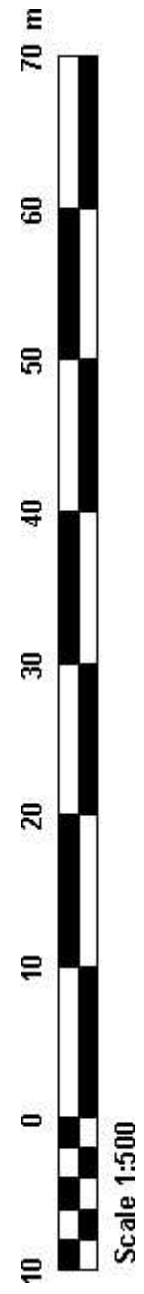

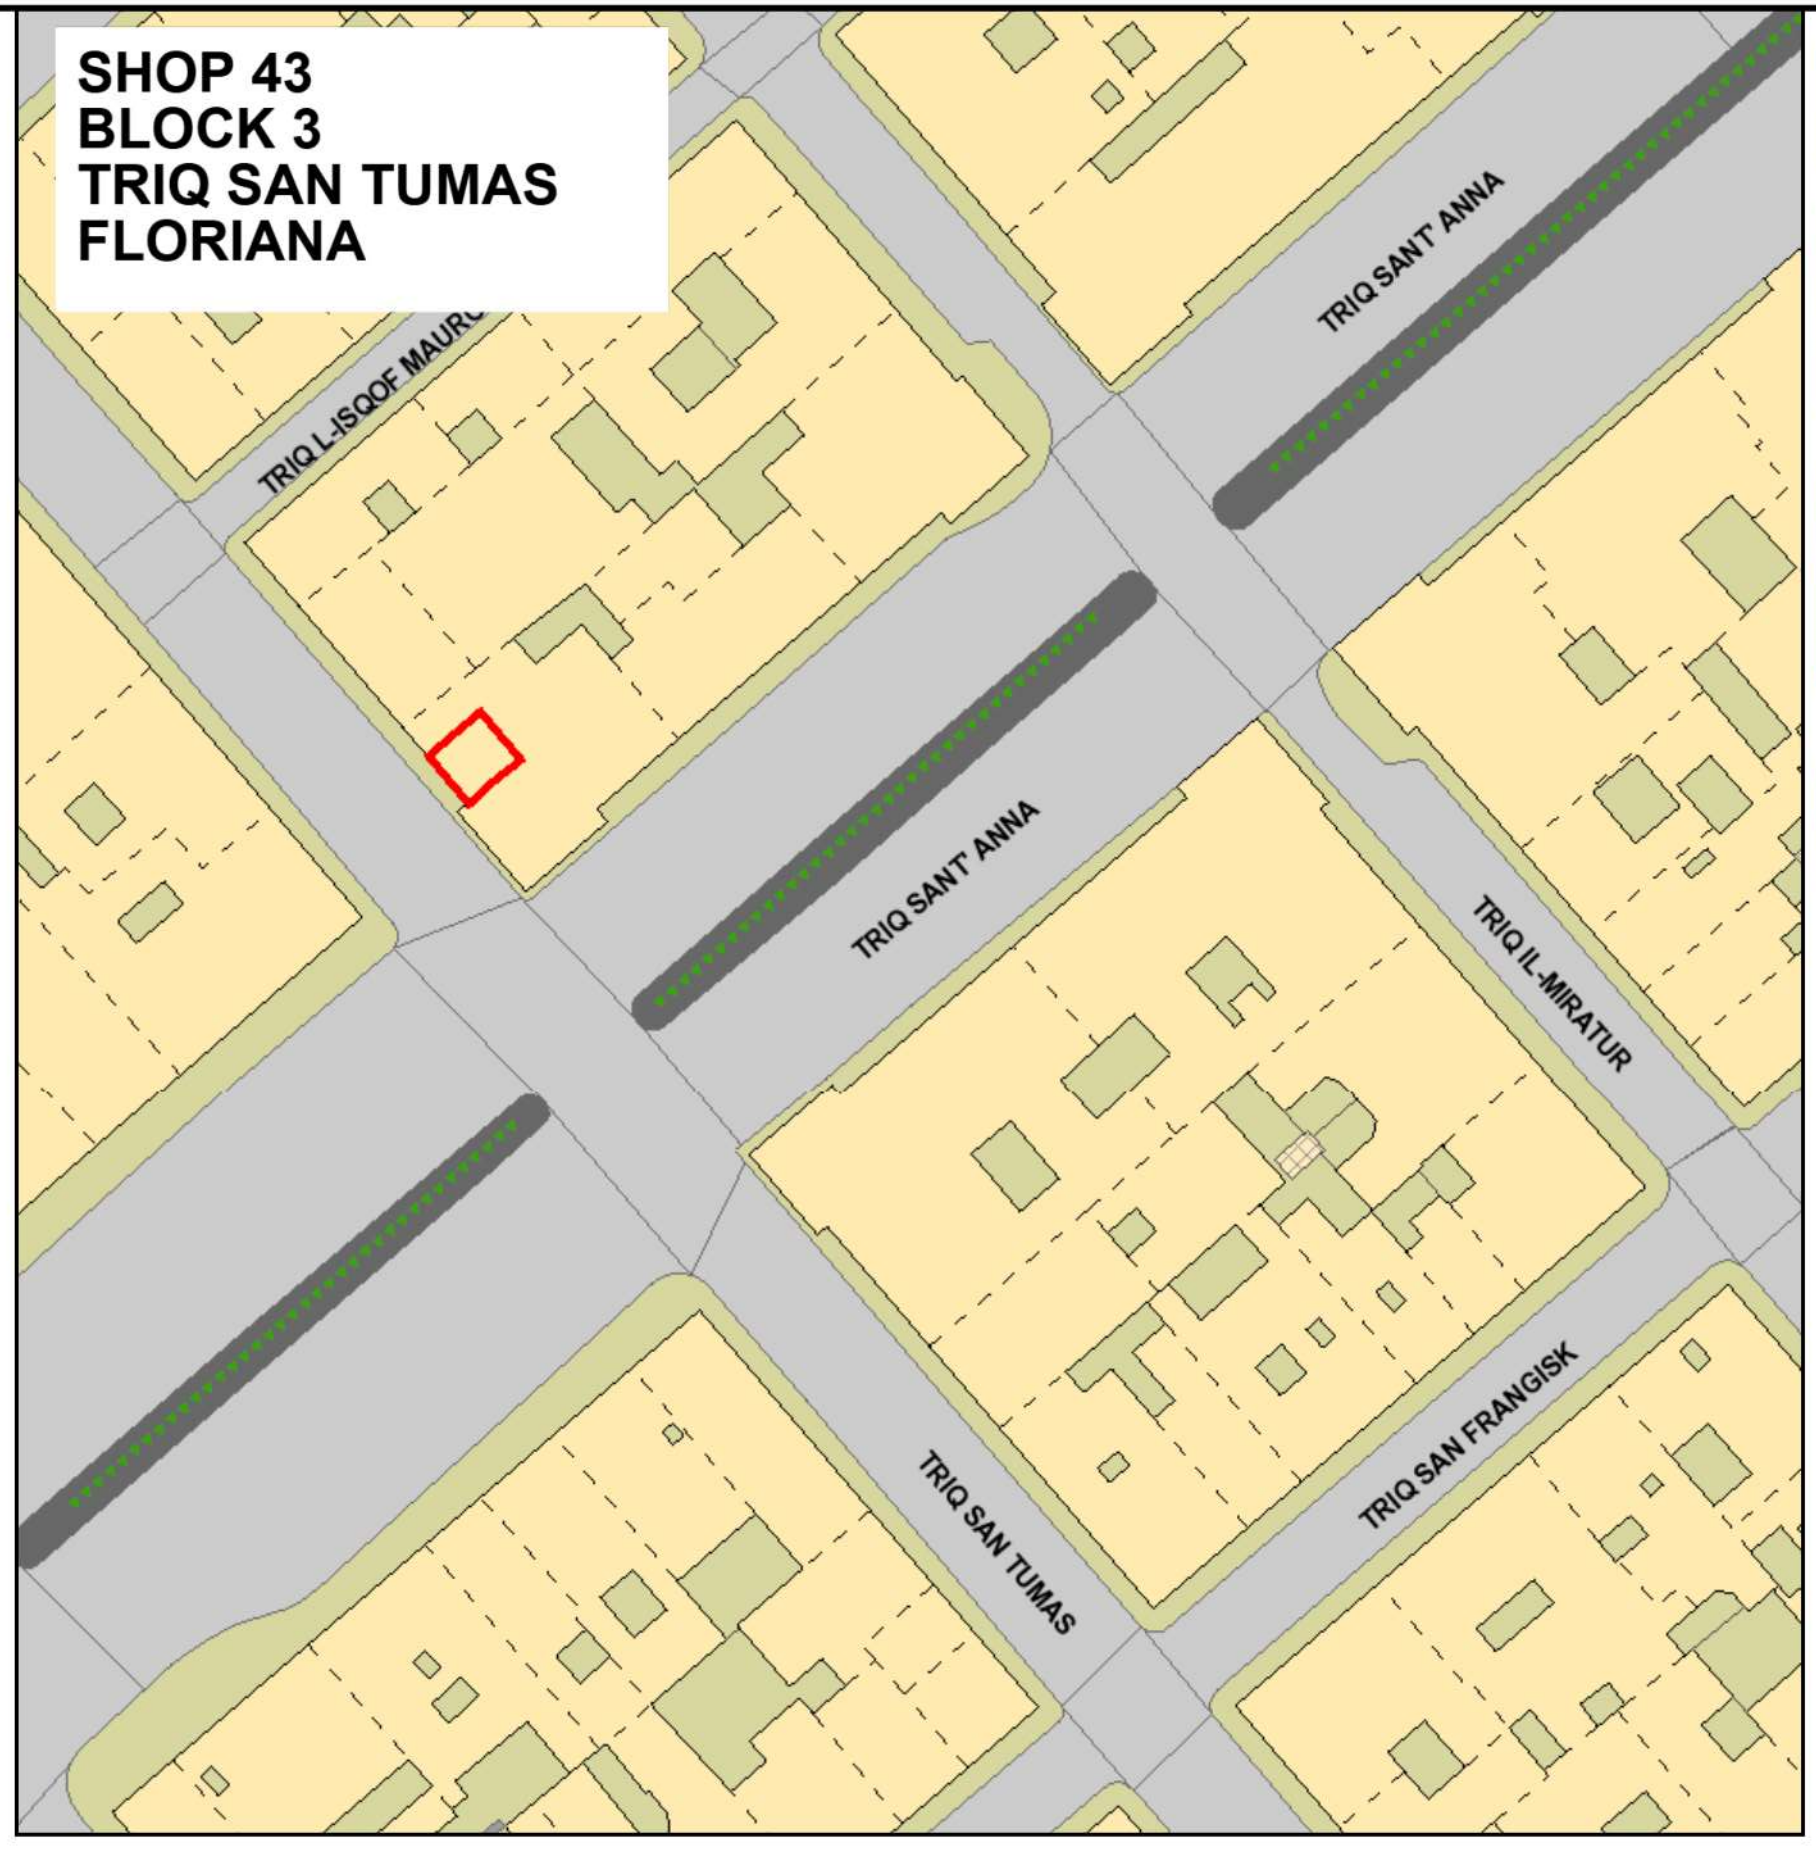

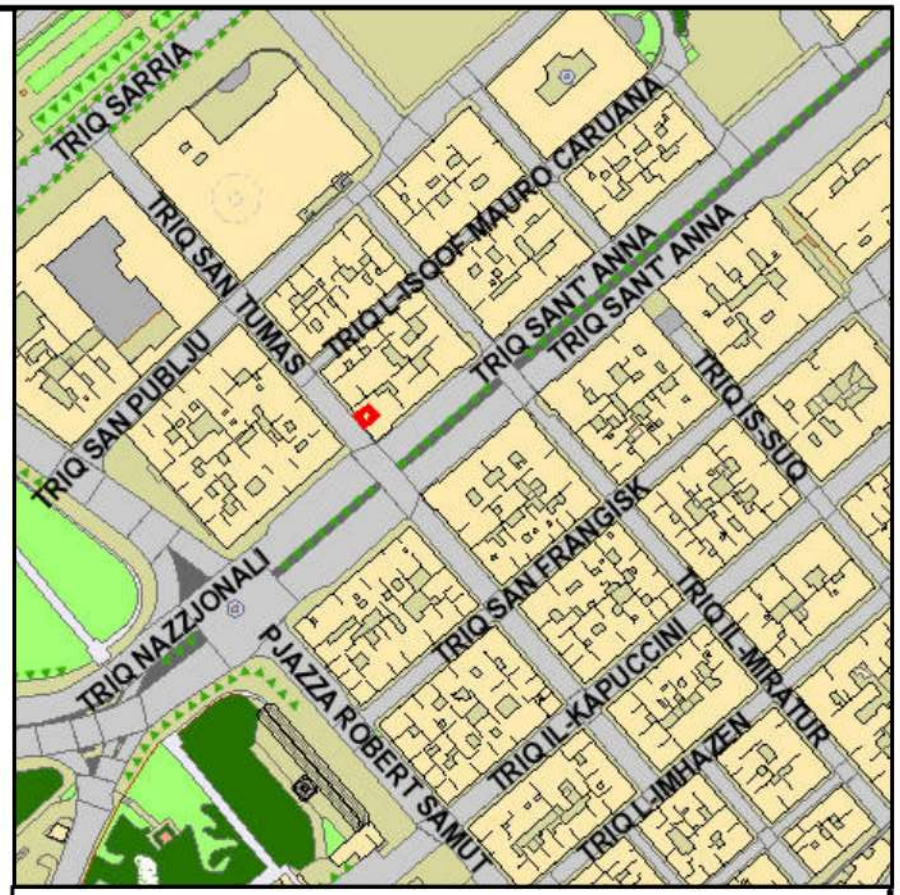

Site Plan	**Scale: 1:2500**
S.S. 5472	**Map Ref. X:55425 X:455368**
	Y:72234 (ED50)Y:3972037 (WGS84)

PROPERTY No.: 63376
AREA : 18.50m²
(GROUND FLOOR LEVEL ONLY)

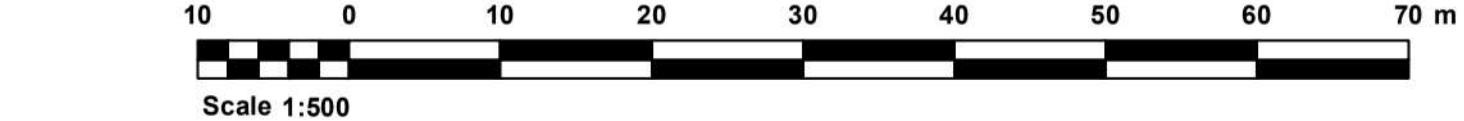

EXTENT INTERPRETED FROM LR PLAN 415580E IN APPLICATION GLA22/2026/0001

LANDS Authority

Auberge de Baviere
St. Sebastian Str, Valletta
Phone (00356) 2295 3238/39/40/42
Website landsauthority.org.mt

Estate Management & Business Development

Locality: **FLORIANA**	
P.D. No.: **2026_0177**	Scale: **1:500**
File No.: **L/1041/1964**	Drawn by: **demir001**
(sgd. J. Schembri)	**(sgd. R. Demicoli)**
A&CE	**f/Chief Officer - Estate Managemen t & Business Development**
Date: **13/02/2026**	Date: **13/02/2026**