
Garage No.: 4
at Block 5
Triq Profs. Walter Ganado
PEMBROKE

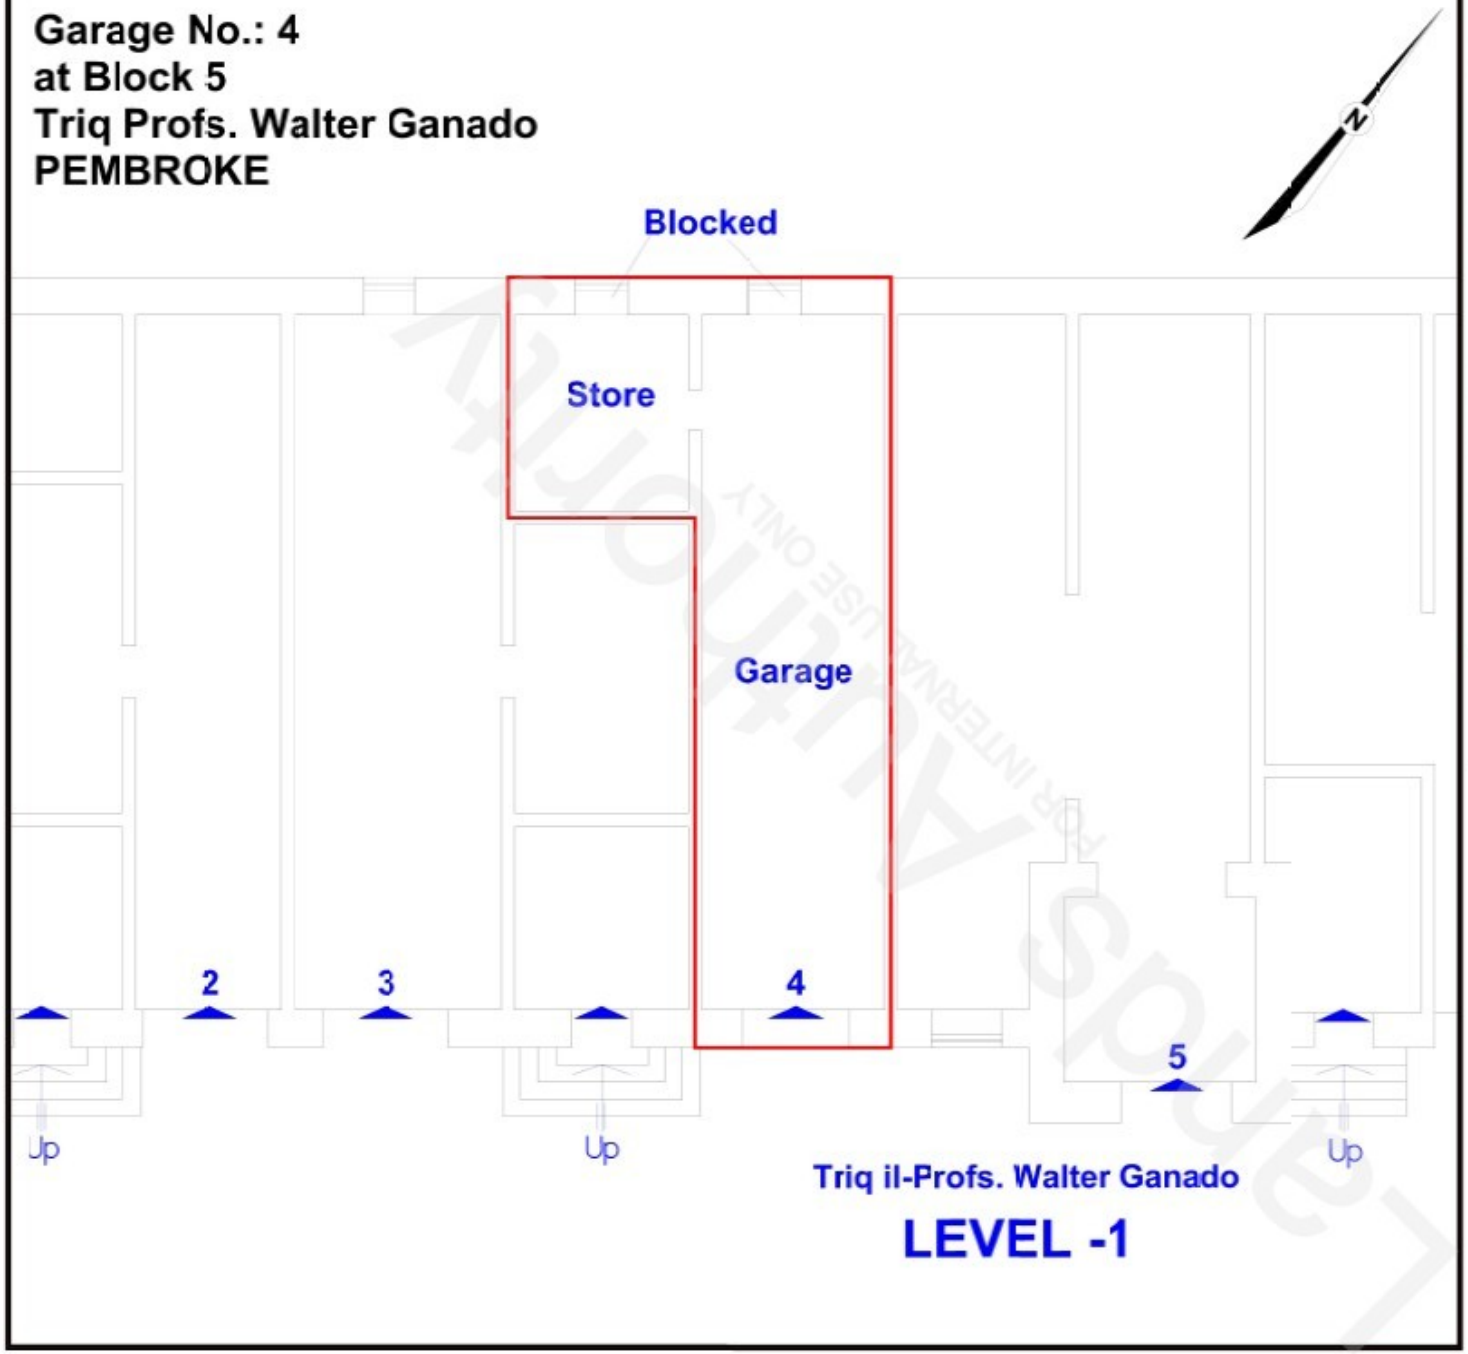



Site Plan
S.S. 5276

Scale 1:2500
Map Ref.: 53795 453738
76249 (ED50) 3976052 (W

Property No : **079103**
Area : **58.40m²**
(Without airspace)

LANDS Authority

Auberge de Baviere
St. Sebastian Str, Val
Phone (00356) 2295 3238/39
Website landsauthority.org.

Estate Management & Business Developme

Locality:	SAN GWANN		
P.D. No.:	148_99_5_A_1	Scale :	1 : 100
File No.:	L/0275/1992/0004	Drawn by :	demir001
A&CE	(sgd. S.Scotto)	f/ Chief Officer Estate Manage & Business Development	(sgd. R. Demicoli)
Date :	14th October 2026	Date :	14th October 202

tent interpreted from PD Plan 148_99_5_A