
Garage No.: 7
Triq ir-Rummien
San Gwann

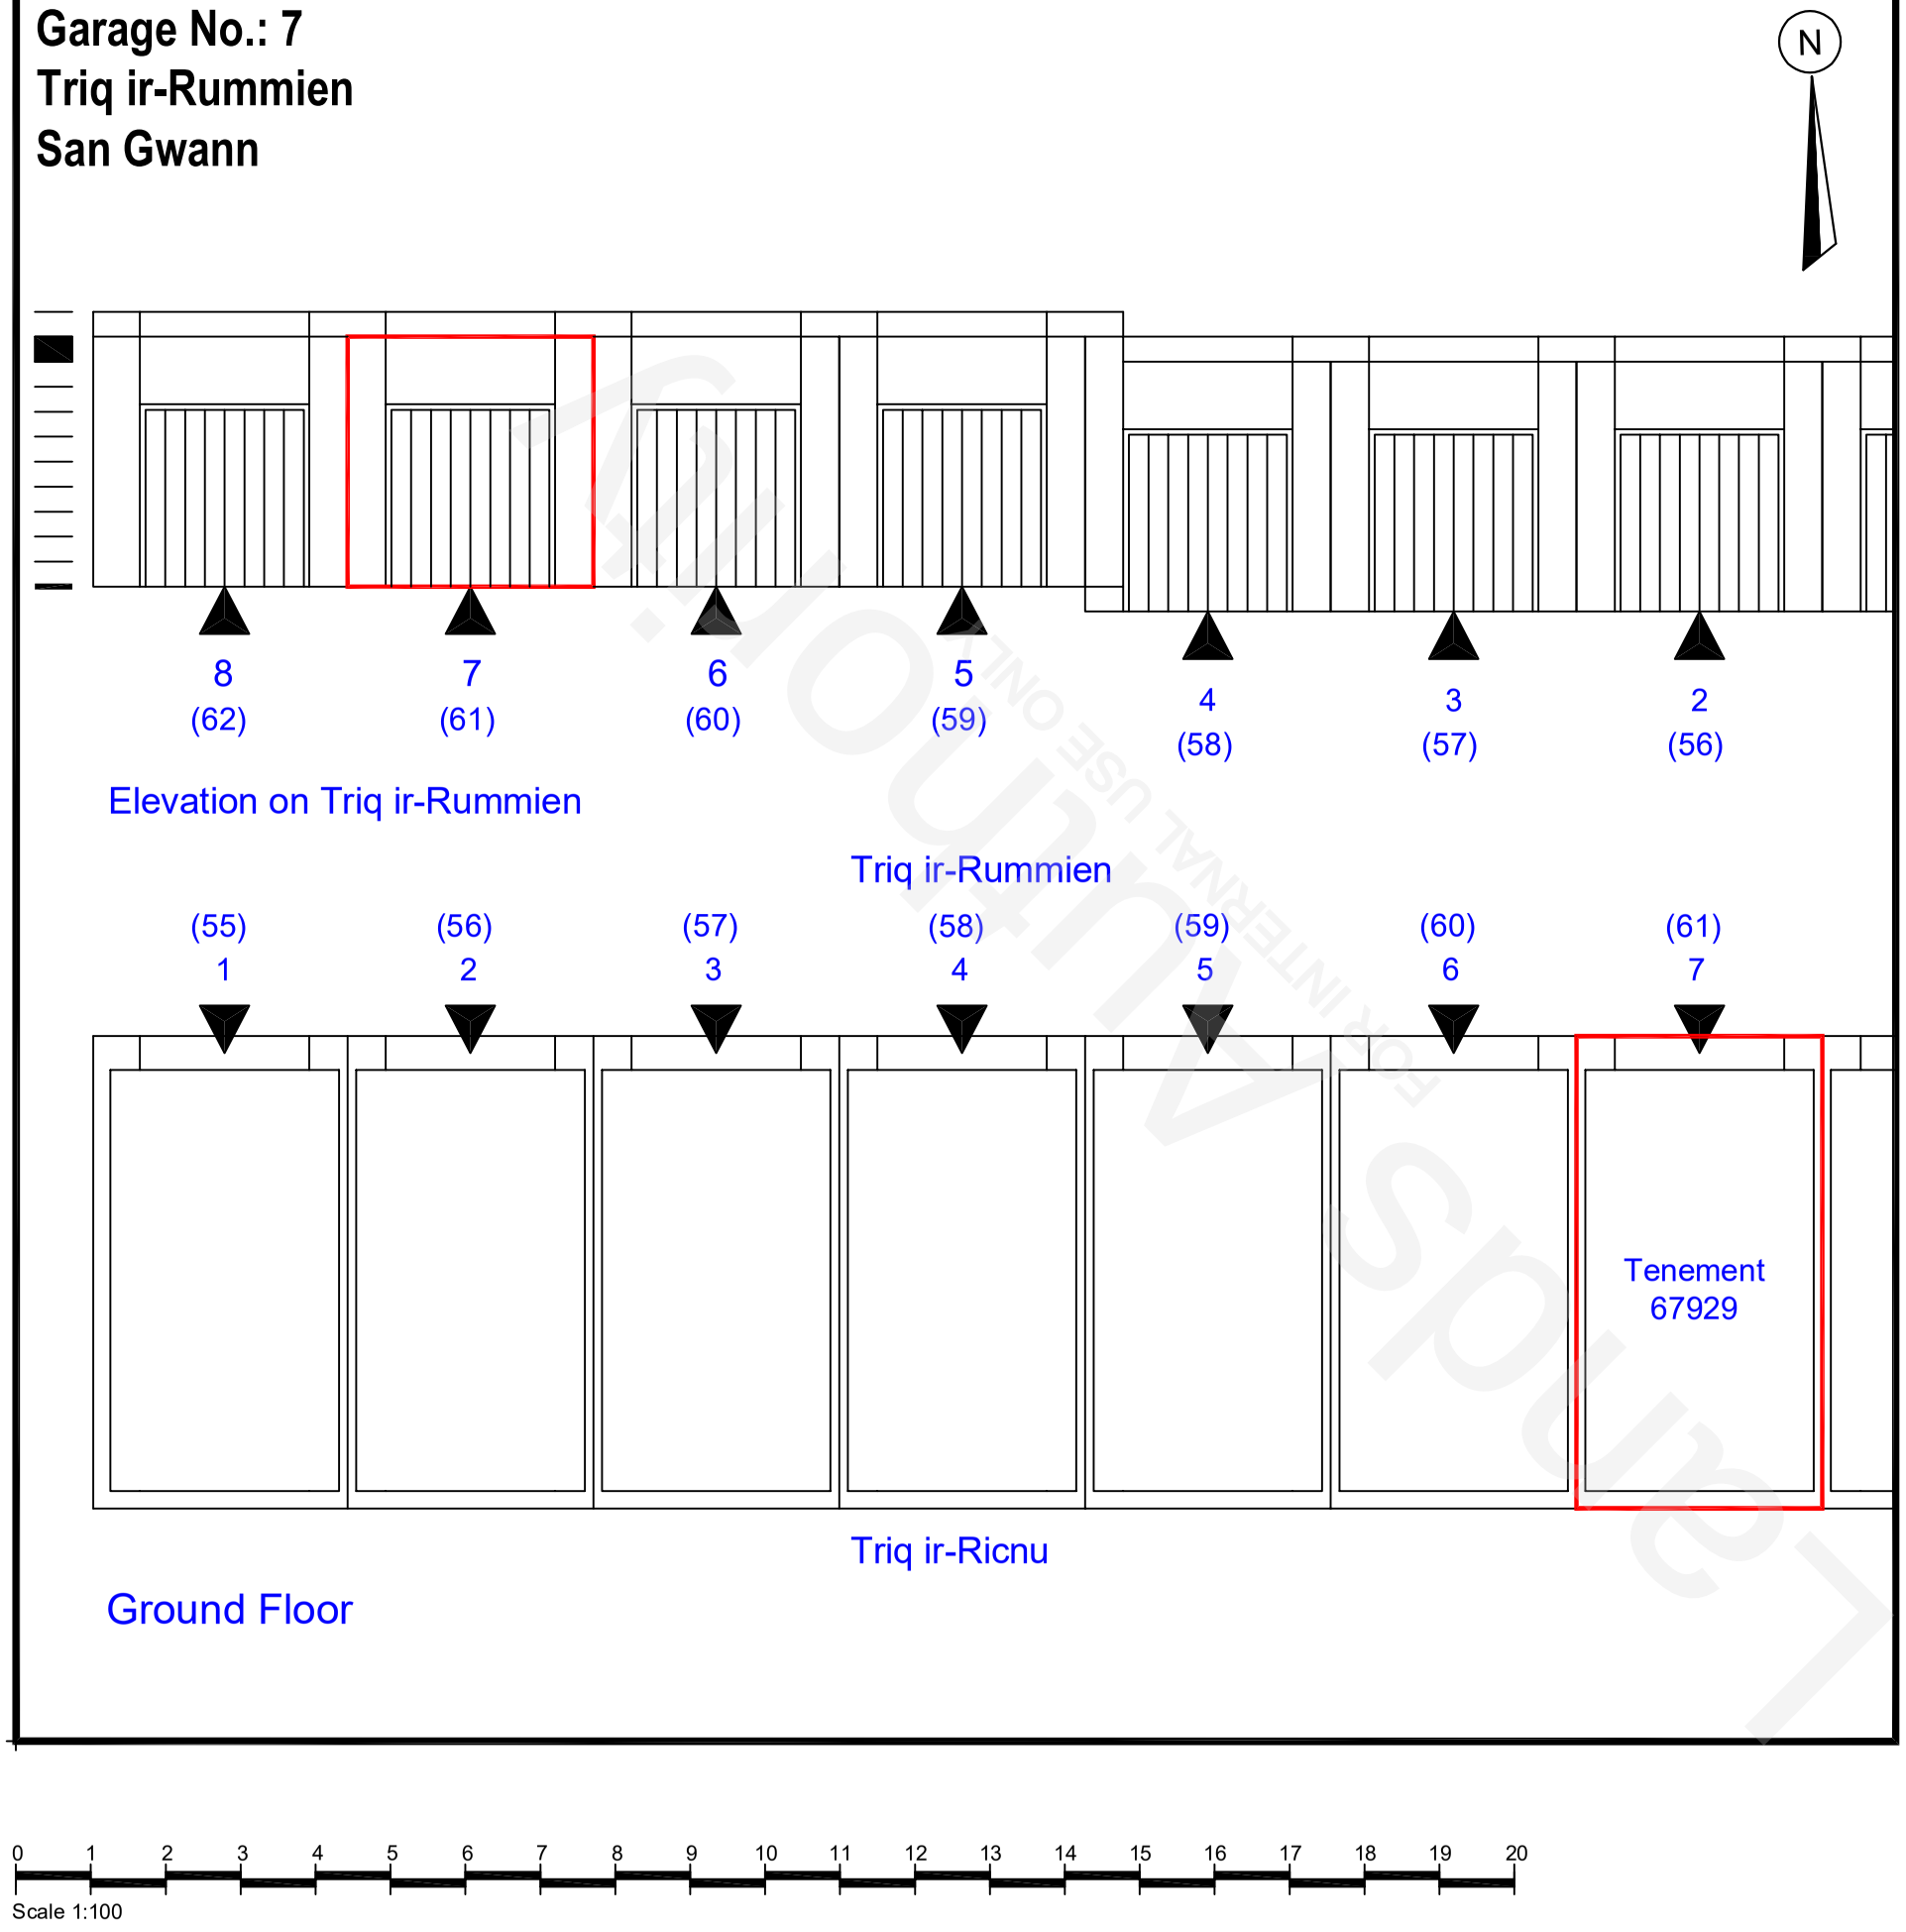



Site Plan
S.S. 5273

Scale 1:2500
Map Ref.: X:52609 X:452551
Y:73969 (ED50)Y:3973772 (WGS84)

Property No. **067929**
Area: **19m²**
(without airspace)

36A

Extent interpreted from PD 135_81_22_A

LANDS Authority
Auberge de Baviere
St. Sebastian Str, Valletta
Phone (00356) 2295 3238/39/40/42
Website landsauthority.org.mt

Estate Management & Business Development

Locality:	SAN GWANN		
P.D. No.:	135_81_22_A_7	Scale :	1 : 100
File No.:	L/0225/1974/0007	Drawn by :	demir001
A&CE	sgd (K.Cardona)	f/ Chief Officer Estate Management & Business Development	sgd (R.Demicoli)
Date :	8th January 2026	Date :	8th January 2026

067929-36A-PD_135_81_22_A_7 - 7tMF2s8A - 10-11-2026 17:31