


PREMISES AT
141 TRIQ IL-PUNENT
VALLETTA

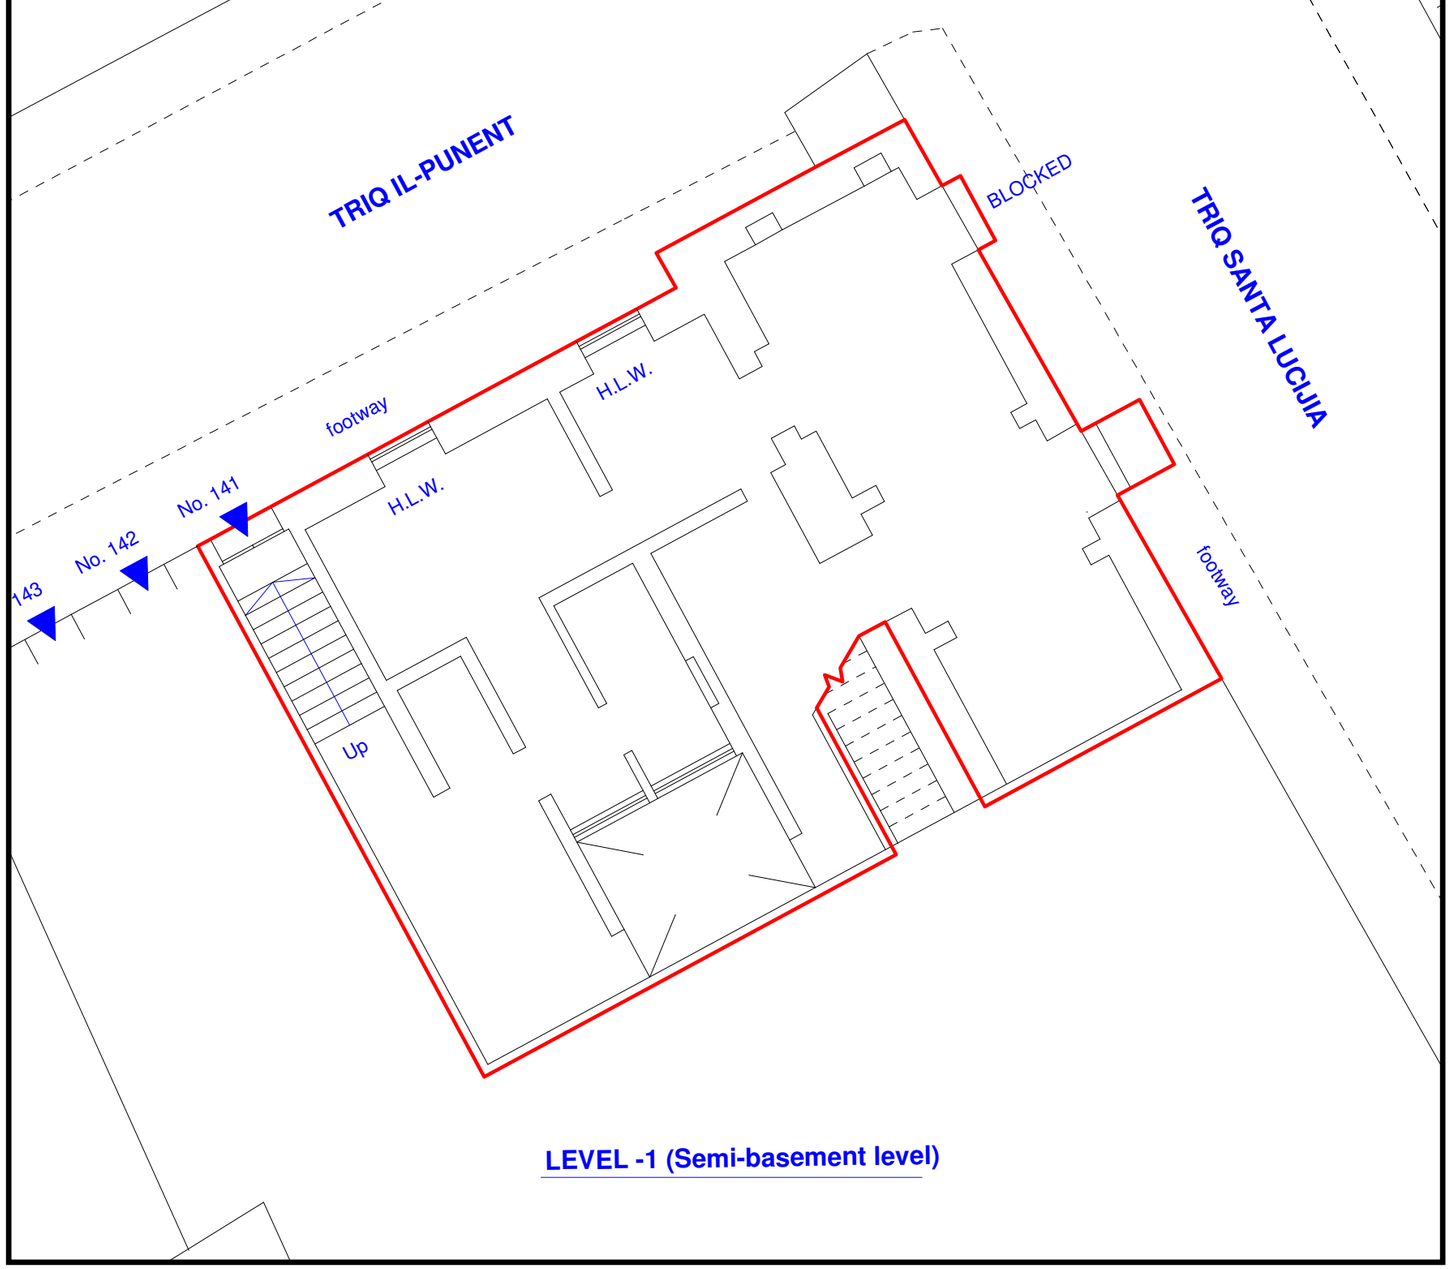

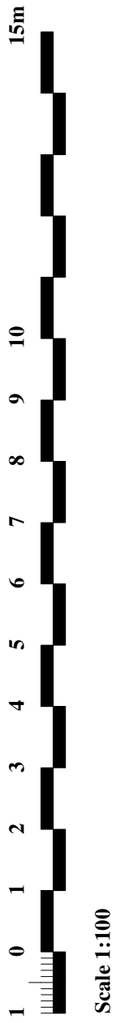



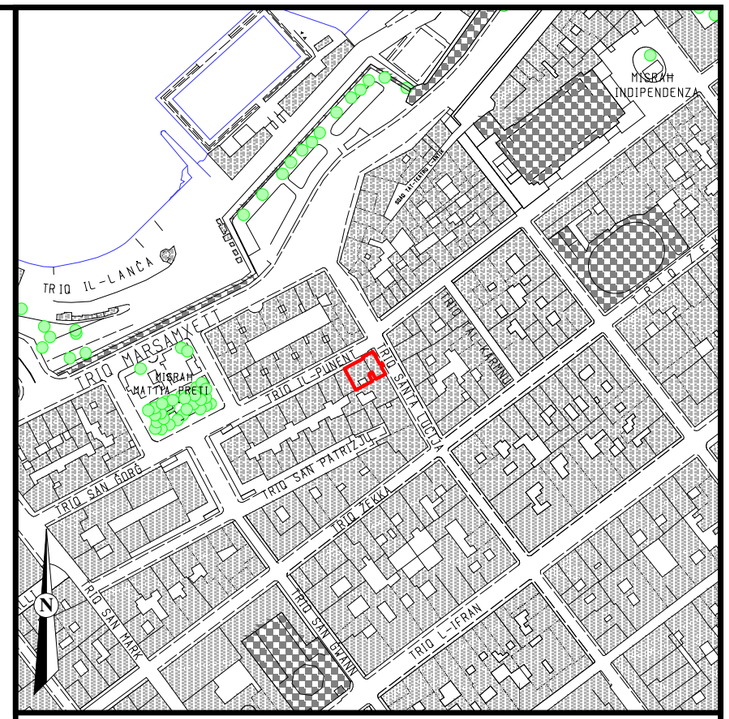

Site Plan **Scale** **1:2500**

S.S. 5473 **Map Ref.** **55937 73139**

PROPERTY No. : 62631
AREA : 133 m²

GOVERNMENT PROPERTY DIVISION
ESTATE MANAGEMENT DEPARTMENT

LOCALITY: VALLETTA

P.D. No: 2009_214	**SCALE 1:100**
FILE: L 992/63	**DRAWN BY:** VELLJ020 / **CHECKED BY:**
(sgd. S. Scotto)	**(sgd. A. Mifsud)**
A&CE	**Assistant Director Property**
DATE: 16/04/2009	**DATE: 16/04/2009**