SHOP No. 2
TRIQ FUQ SAN PAWL
BORMLA

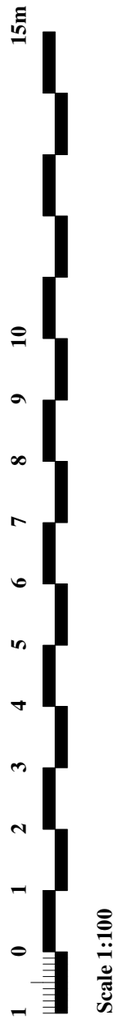

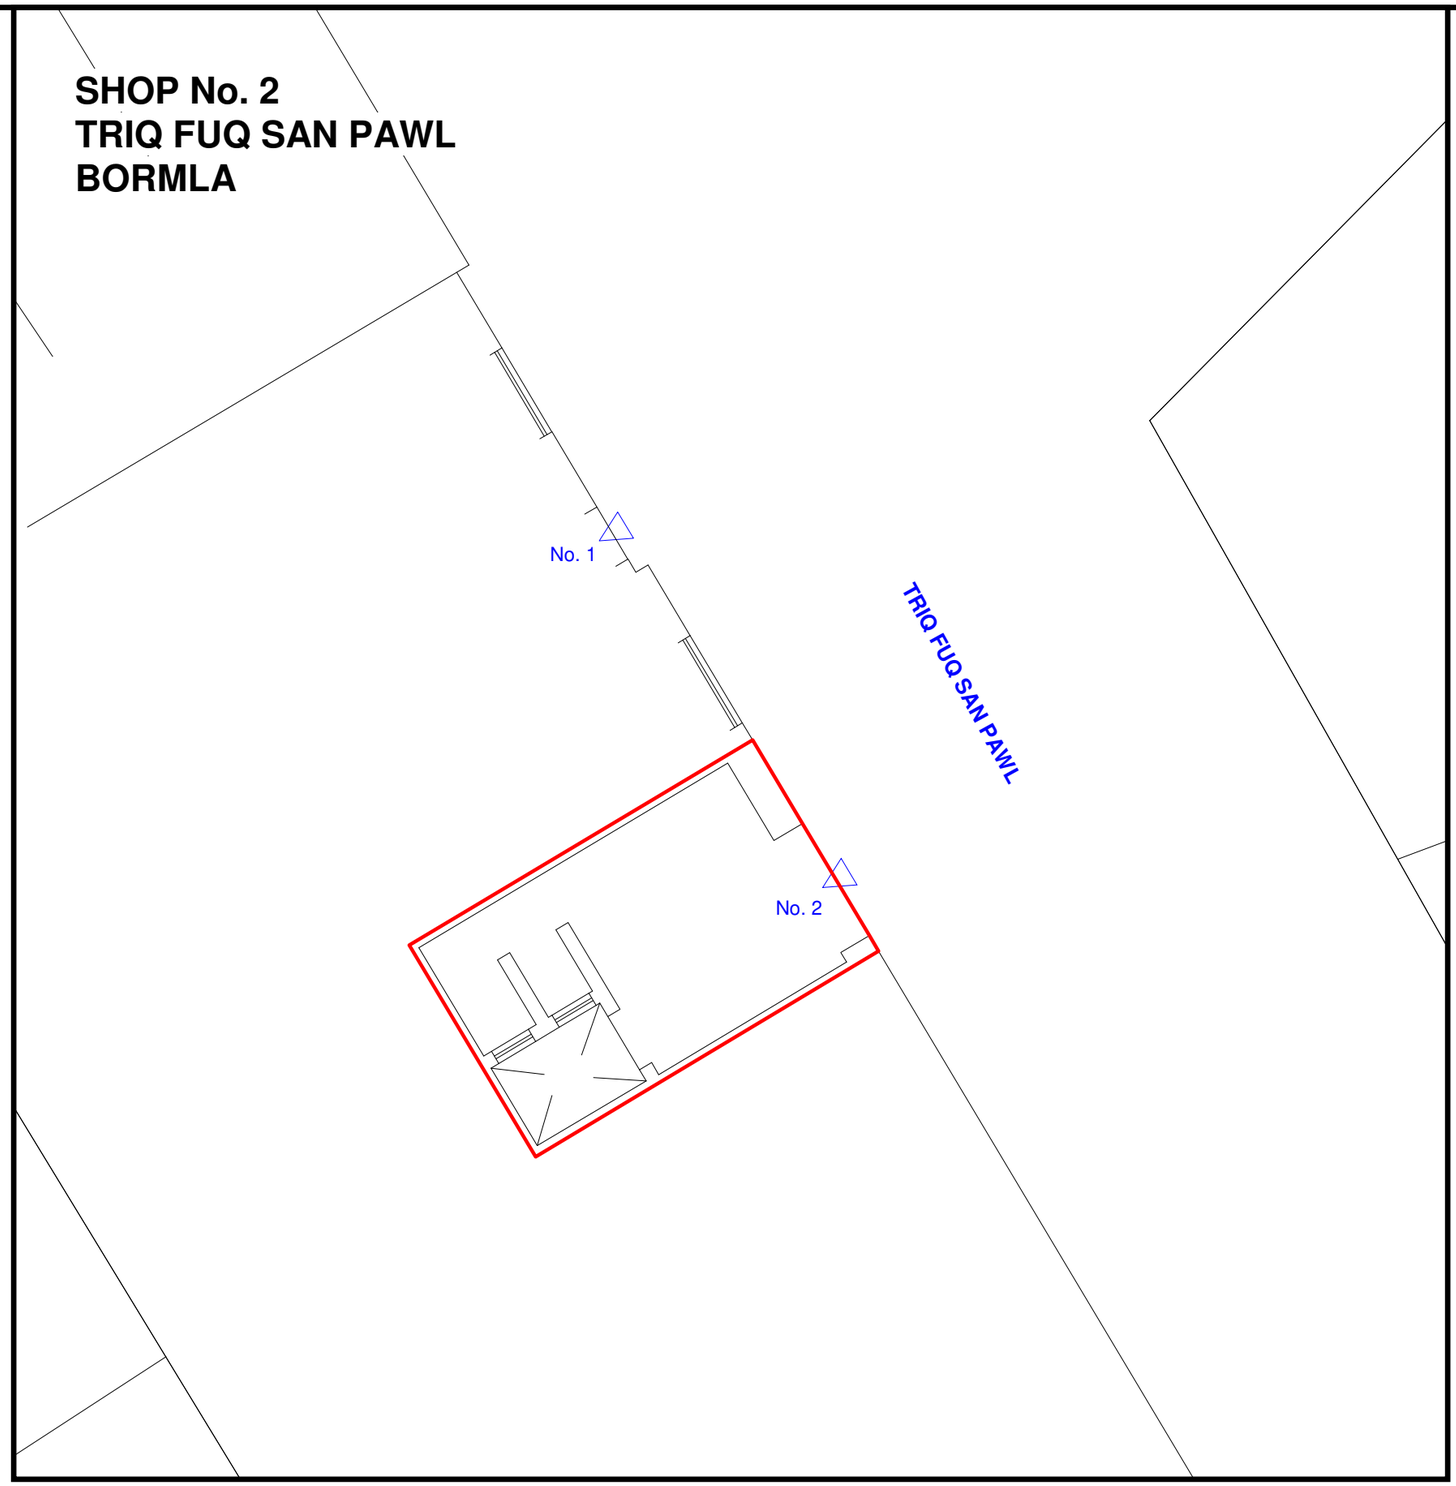

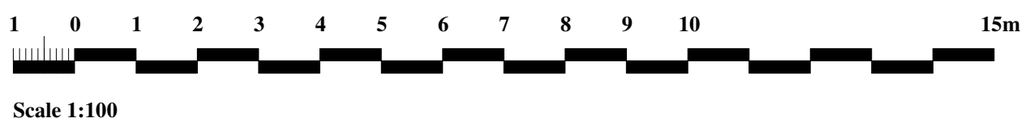

CHECKED ON SITE - JUNE 2009

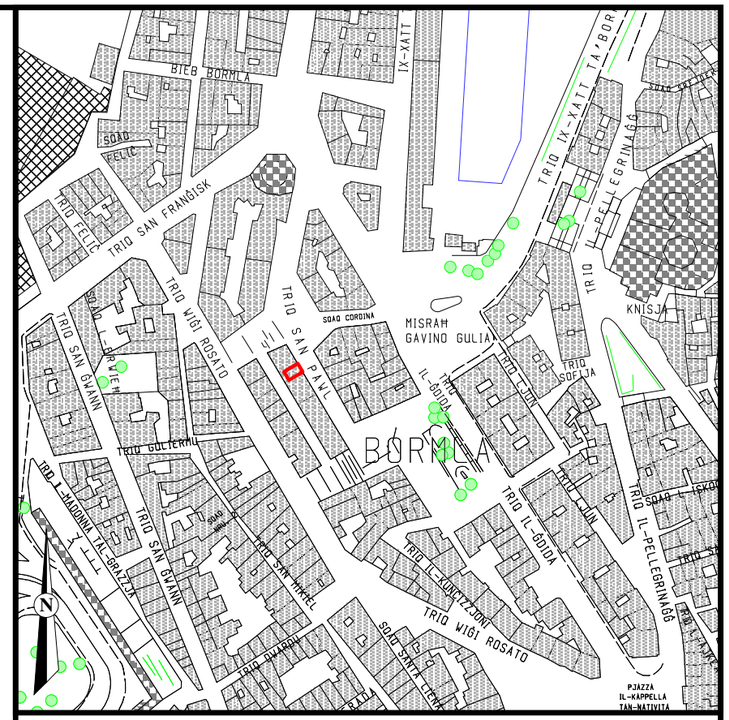

Site Plan **Scale** **1:2500**

S.S. 5671 **Map Ref.** **56653 71016**

PROPERTY No. 63275
AREA : 26 m ²

GOVERNMENT PROPERTY DIVISION
ESTATE MANAGEMENT DEPARTMENT

LOCALITY: BORMLA

P.D. No: 2009_399	**SCALE 1:100**
FILE: L 612/65	**DRAWN BY:** VELLJ020 / **CHECKED BY:**
(sgd. S. Scotto)	**(sgd. A. Mifsud)**
A&CE	**Assistant Director Property**
DATE: 23/06/2009	**DATE: 23/06/2009**