SHOP NO 2
TRIQ IL-GENDUS
BORMLA

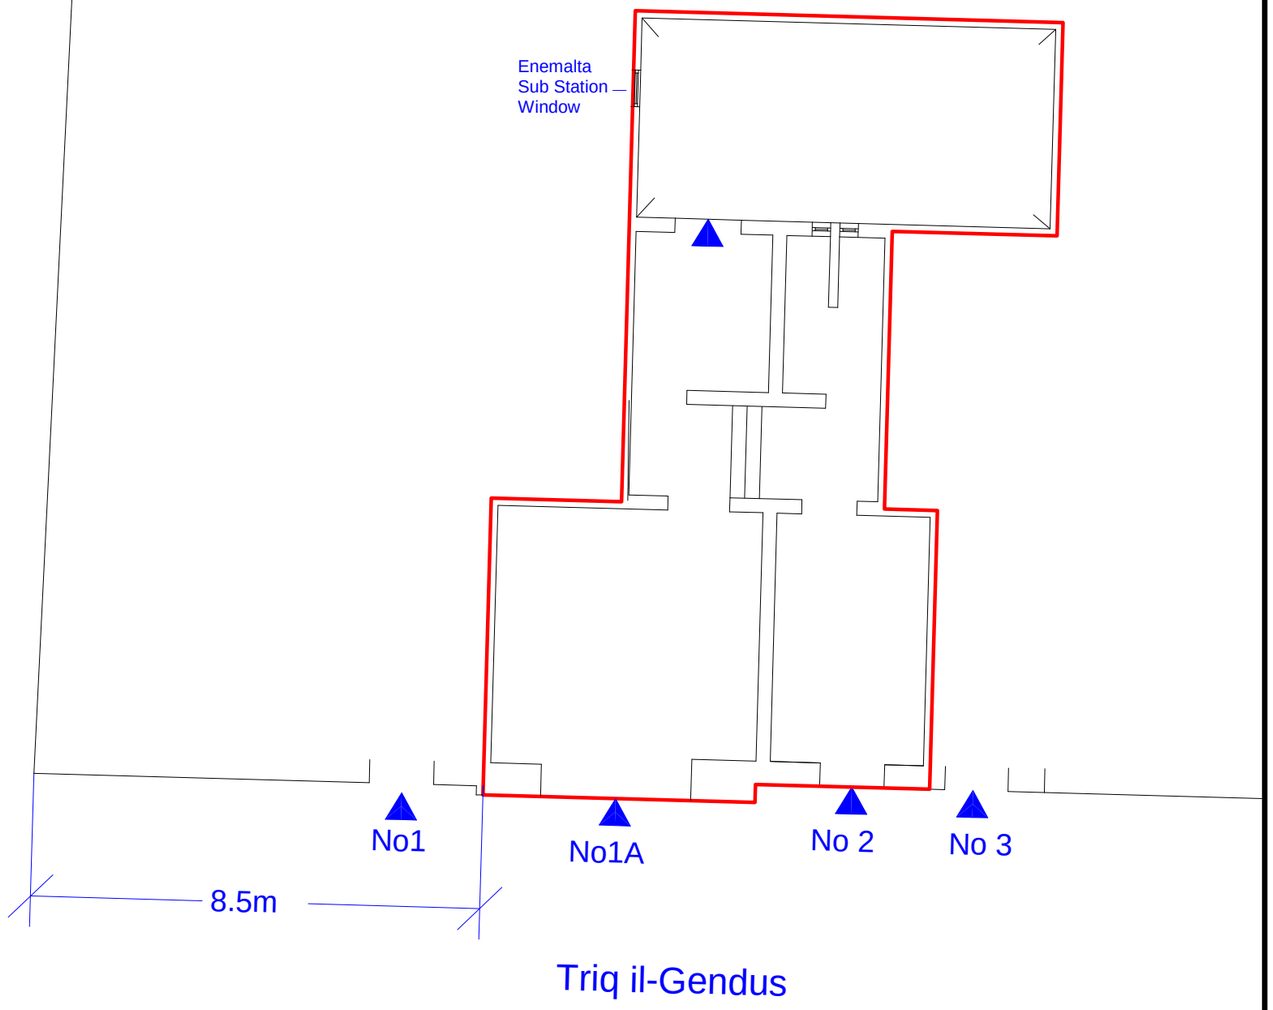

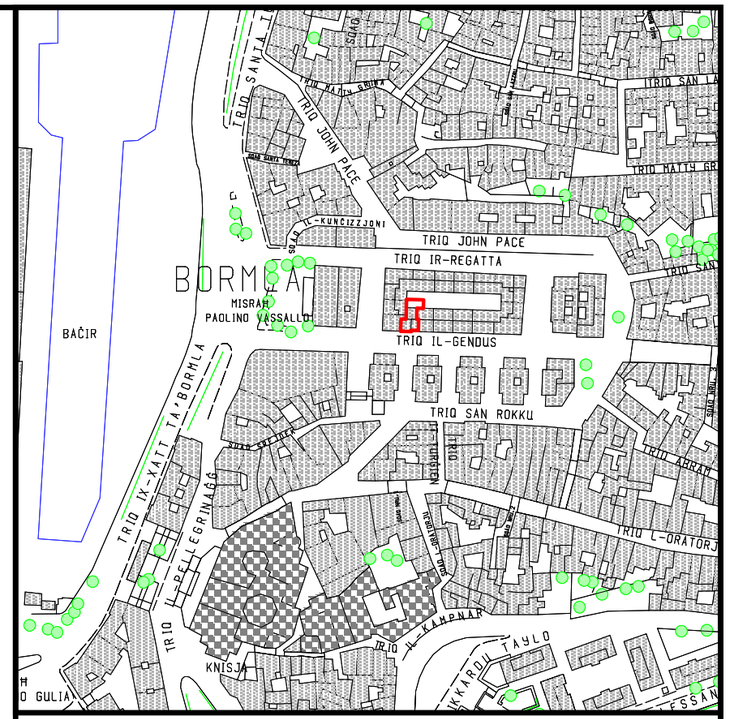

Site Plan	**Scale 1:2500**
S.S. 5671	**Map Ref. 56873 71185**

Tenement No:63064
Area:- 78 m²

15m 10 9 8 7 6 5 4 3 2 1 0 1

Scale 1:100

1 0 1 2 3 4 5 6 7 8 9 10 15m

Scale 1:100

Measured on site December 2007

GOVERNMENT PROPERTY DIVISION
ESTATE MANAGEMENT DEPARTMENT

LOCALITY: BORMLA

P.D. No: 2007_928	**SCALE 1:100**	
FILE: 1161/63	**DRAWN BY:** TABOD002	**CHECKED BY:**
(sgd. S. Scotto)	**(sgd. J. Caruana)**	
A&CE **DATE: 12/12/2007**	**Director Estate Management** **DATE: 12/12/2007**	